NEW MEMBERS FOR
BISCAYNE CANAL IMPROVEMENT

BETWEEN WEST BISCAYNE CANAL ROAD AND GRIFFIN BLVD MIAMI, FL.
MIAMI-DADE COUNTY, FL

GENERAL NOTES:

1- A PORTION OF SECTION 30, TOWNSHIP 52 SOUTH, RANGE 42 EAST LYING AND BEING IN MIAMI-DADE COUNTY, FLORIDA.

2- NO UNDERGROUND PORTIONS OF FOOTINGS, FUNDATIONS, UTILITIES OR OTHER IMPROVEMENTS WERE LOCATED. DEPICTED UTILITIES WERE LOCATED BY VISUAL MEANS ONLY. CONTACT THE APPROPRIATE AUTHORITY PRIOR TO ANY DESIGN WORK OR CONSTRUCTION

3- EXAMINATION OF ABSTRACT OF TITLE MUST BE MADE TO DETERMINE RECORDED INSTRUMENTS ,IF ANY, AFFECTING THE PROPERTY BESIDES THOSE NOTED.

4- BENCHMARK: N.G.V.D 1929
NAME: B- 56
LOCATOR:: 2255 NW
ELEV (NGVD 29): 9.79
LOC1: W DIXIE HWY
LOC2: NE 4 AVE (APPROX)
LOC3: NE 121 ST (APPROX)
DESCRIPTION: BRASS BAR IN CONC ABUTMENT AT SE CORNER OF BRIDGE OVER BISCAYNE CANAL. SEE BM B-21-1 SRD DISC IN ABUTMENT AT NW CORNER OF BRIDGE (EL. 10.24)

5- SURVEY COMPLETED BY: AMERICA LAYOUT, CORP. ON 11/04/2015.

INDEX OF SHEETS

C COVER AND NOTES
C-0 PLAN VIEW & PROFILE
C-1 NEW MEMBER SOUTH LOCATION
C-2 NEW MEMBER NORTH LOCATION
C-3 EXISTING DETAILS

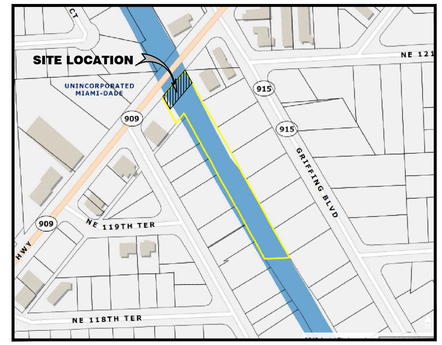

LOCATION MAP

SECTION 30, TOWNSHIP 52 SOUTH, RANGE 44 EAST
MIAMI-DADE COUNTY, FLORIDA.
SCALE = NOT TO SCALE

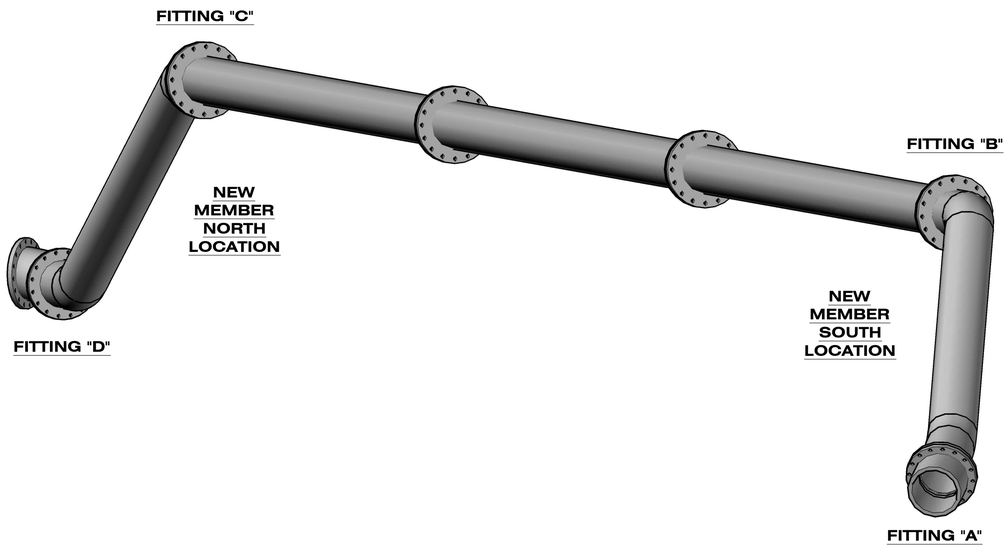

ISOMETRIC
NORTHEAST VIEW
6" = 1'-0"

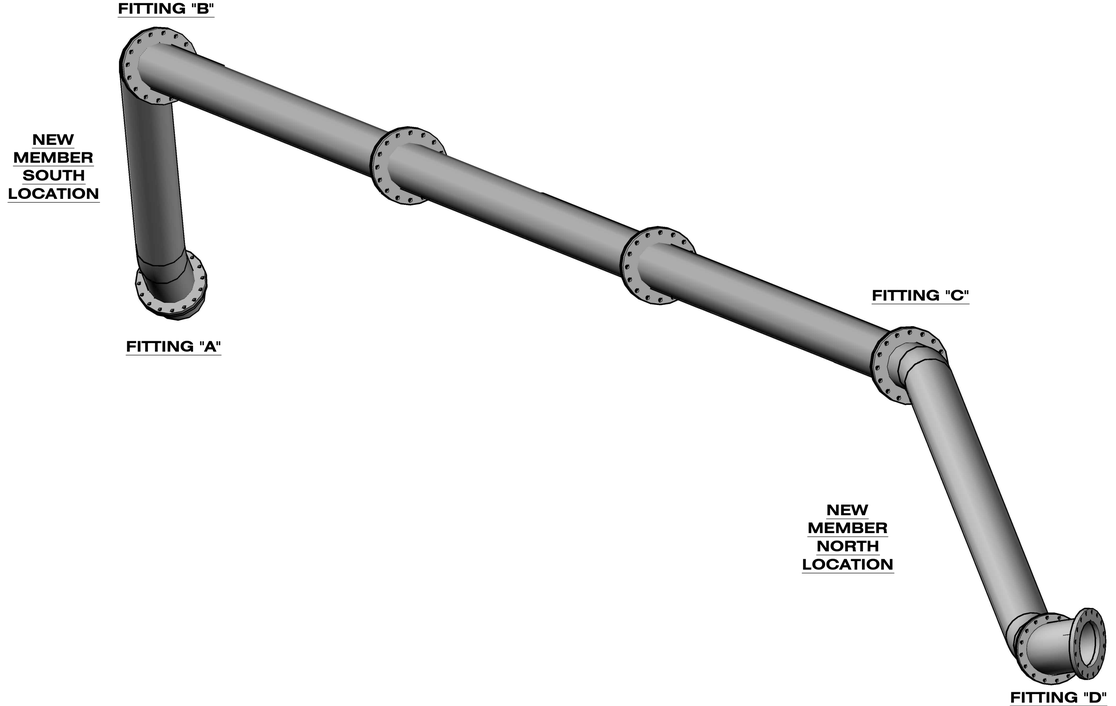

ISOMETRIC
SOUTHWEST VIEW
6" = 1'-0"

No.	REVISIONS	DATE	BY

WH
WILLIAM HERRYMAN, PLS, P.A.
LS 2804 LB 7781
300 Bay View Drive # 209
Sunny Isles, Florida 33160.
TEL. (305)-542-9936.

SCALE: AS SHOWN
DATE 11/2015
AS-BUILT:
DRAWN BY: IEG
CHECKED BY: W.H.
PROJECT No.

MIAMI-DADE COUNTY
Delivering Excellence Every Day

BY: WILLIAM HERRYMAN
Professional Land Surveyor
Certificate No. 2804
STATE OF FLORIDA
OFF. TEL.: 305-542-9936

PROJECT:
NEW MEMBERS FOR
BISCAYNE CANAL IMPROVEMENT
BETWEEN WEST BISCAYNE CANAL ROAD AND
GRIFFIN BLVD MIAMI, FL
MIAMI-DADE COUNTY, FL

SHEET:
C

PATH: FILE: C:_IEG\As-Built\Const\20151132.dwg

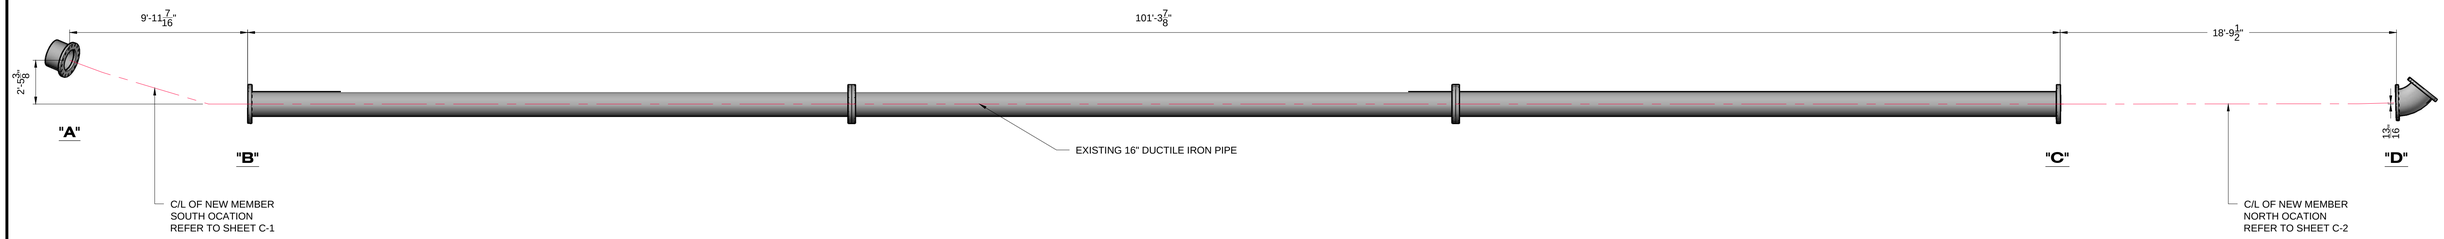

PLAN VIEW
1" = 4'

PROFILE
1" = 4' (Horizontal/Vertical)

AS-BUILT
SCALE: AS SHOWN

No.	REVISIONS	DATE	BY

WH
WILLIAM HERRYMAN, PLS, P.A.
LS 2804 LB 7781
300 Bay View Drive # 209
Sunny Isles, Florida 33160.
TEL. (305)-542-9936.

SCALE: AS SHOWN
DATE 11/2015
AS-BUILT:
DRAWN BY: IEG
CHECKED BY: W.H.
PROJECT No.

MIAMI-DADE COUNTY
Delivering Excellence Every Day

BY: WILLIAM HERRYMAN
Professional Land Surveyor
Certificate No. 2804
STATE OF FLORIDA
OFF. TEL.: 305-542-9936

PROJECT:
NEW MEMBERS FOR
BISCAYNE CANAL IMPROVEMENT
BETWEEN WEST BISCAYNE CANAL ROAD AND
GRIFFIN BLVD MIAMI, FL
MIAMI-DADE COUNTY, FL

SHEET:
C-0
2 OF 5

PATH FILE: C:_IEG\As-Built\Corel\20151132.dwg

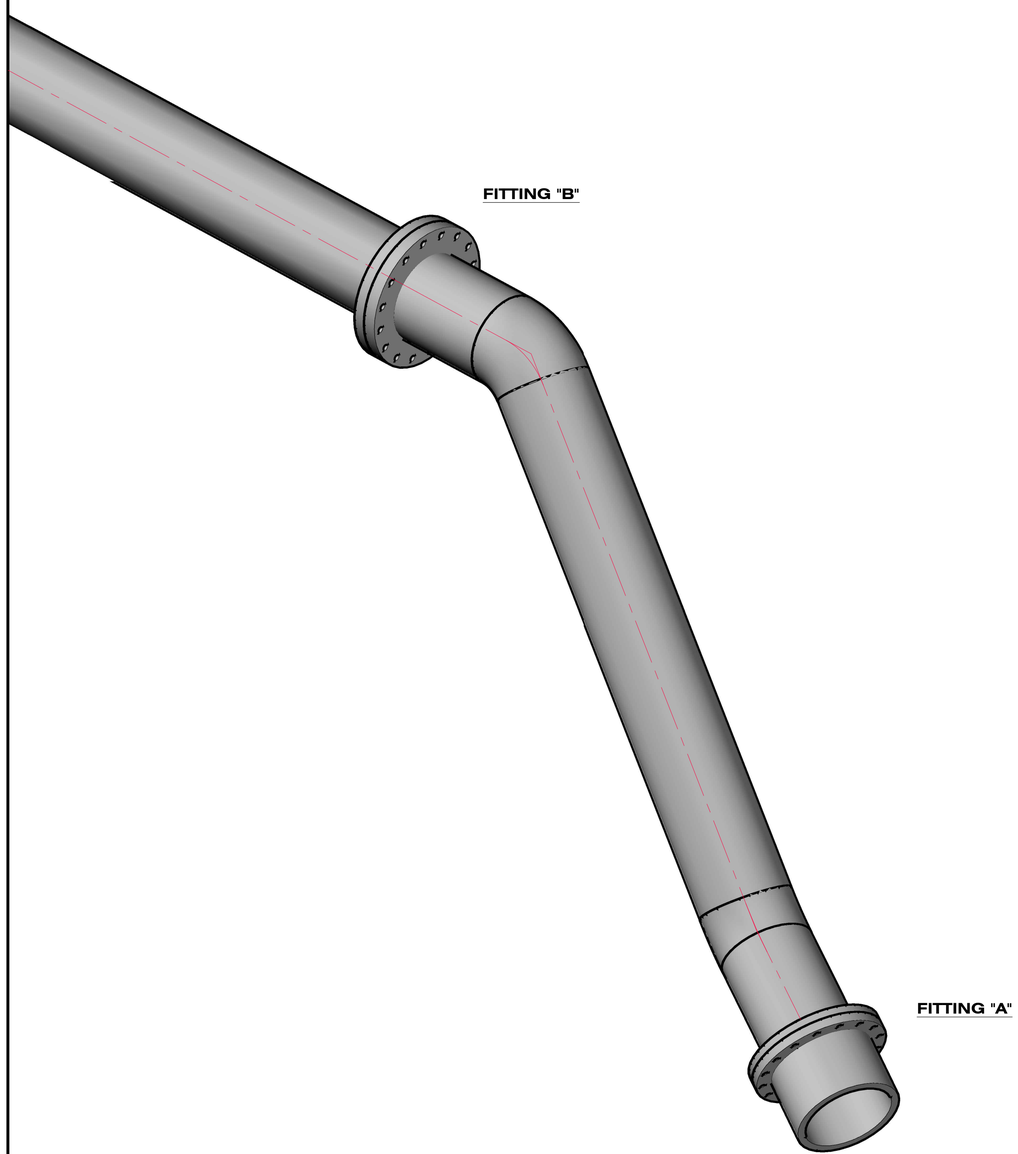

ISOMETRIC VIEW
1'-0" = 1'-0"

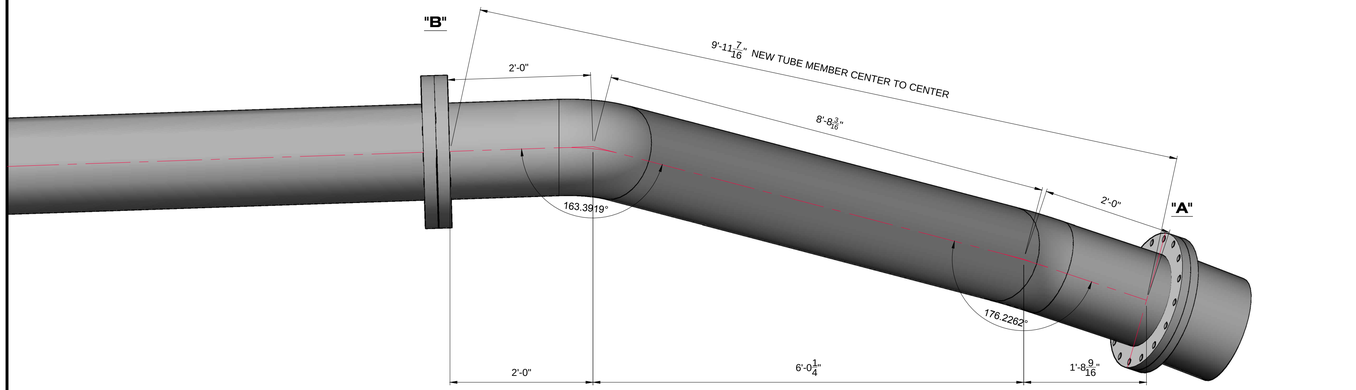

TOP VIEW
1'-0" = 1'-0"

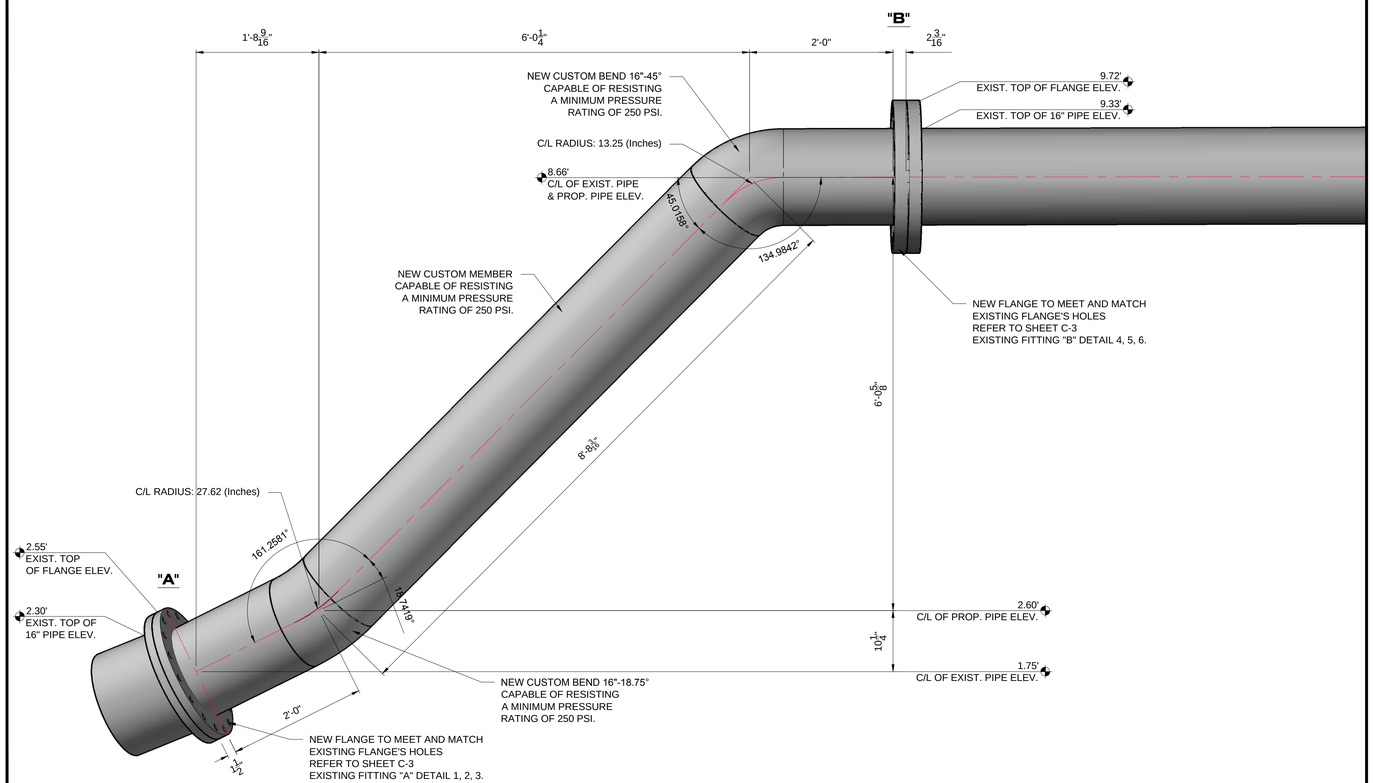

SIDE VIEW
1'-0" = 1'-0"

NEW MEMBER SOUTH LOCATION

SCALE: AS SHOWN

No.	REVISIONS	DATE	BY

WH
WILLIAM HERRYMAN, PLS, P.A.
LS 2804 LB 7781
300 Bay View Drive # 209
Sunny Isles, Florida 33160.
TEL. (305)-542-9936.

SCALE: AS SHOWN
DATE 11/2015
AS-BUILT:
DRAWN BY: IEG
CHECKED BY: W.H.
PROJECT No.

MIAMI-DADE COUNTY
Delivering Excellence Every Day

BY: WILLIAM HERRYMAN
Professional Land Surveyor
Certificate No. 2804
STATE OF FLORIDA
OFF. TEL.: 305-542-9936

PROJECT:
NEW MEMBERS FOR
BISCAYNE CANAL IMPROVEMENT
BETWEEN WEST BISCAYNE CANAL ROAD AND
GRIFFIN BLVD MIAMI, FL
MIAMI-DADE COUNTY, FL

SHEET:
C-1

PATH FILE: C:_IEG\As-Built\Canal\20151132.dwg

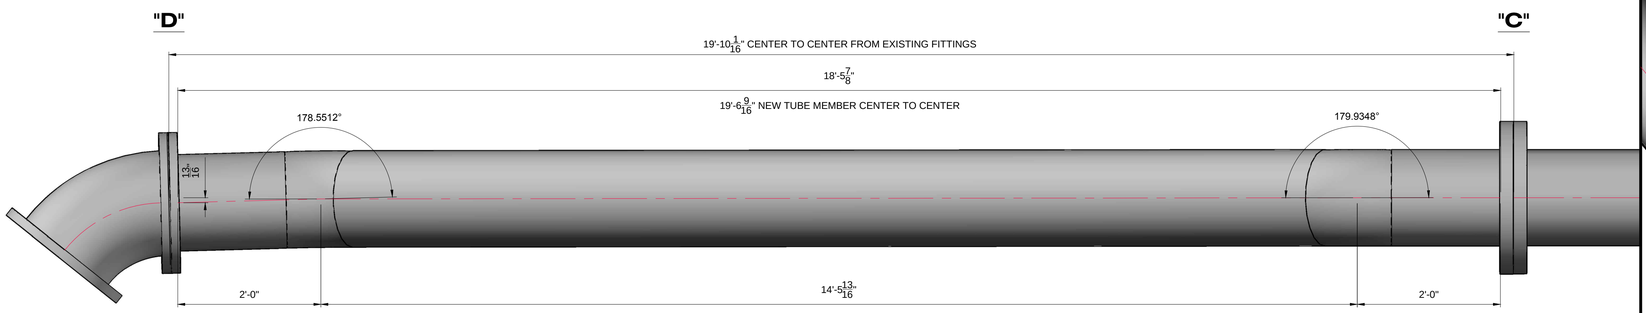

TOP VIEW
1'-0" = 1'-0"

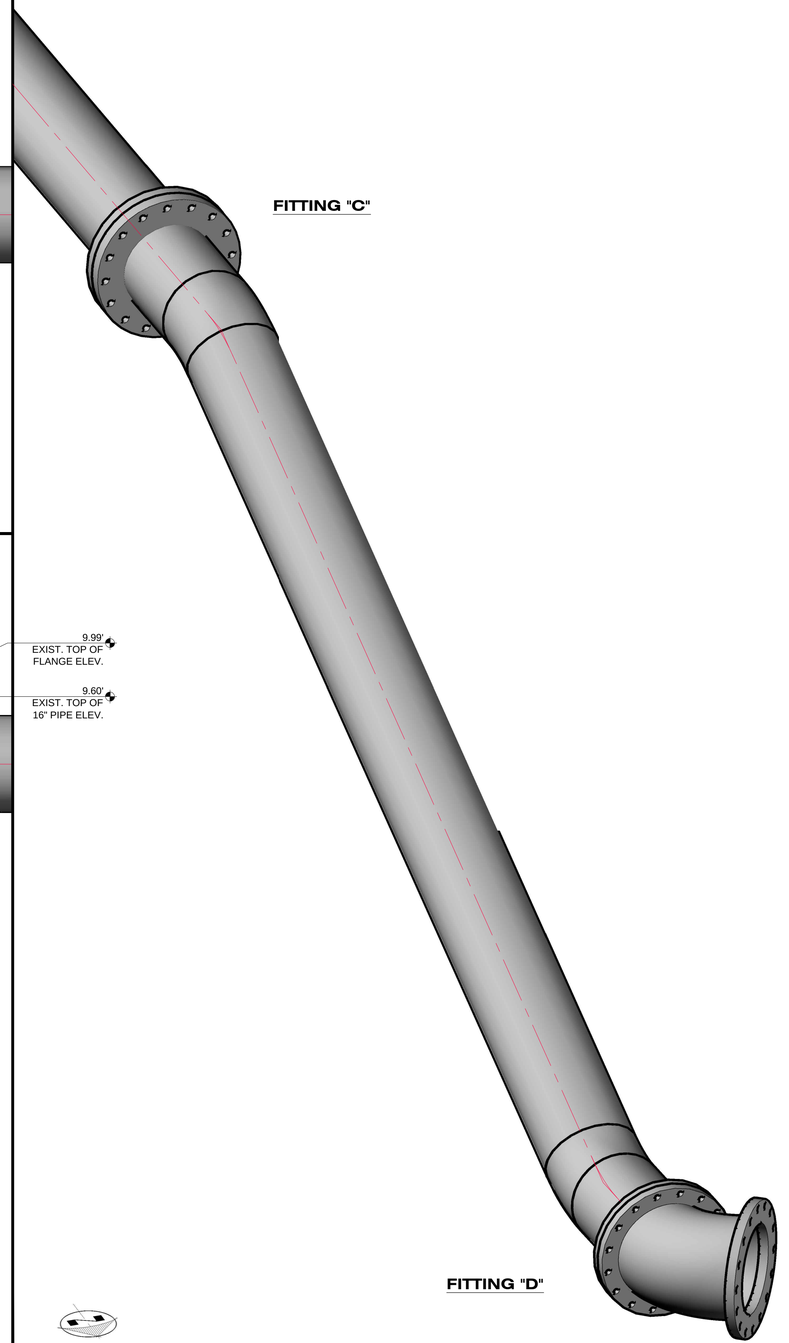

ISOMETRIC VIEW
1'-0" = 1'-0"

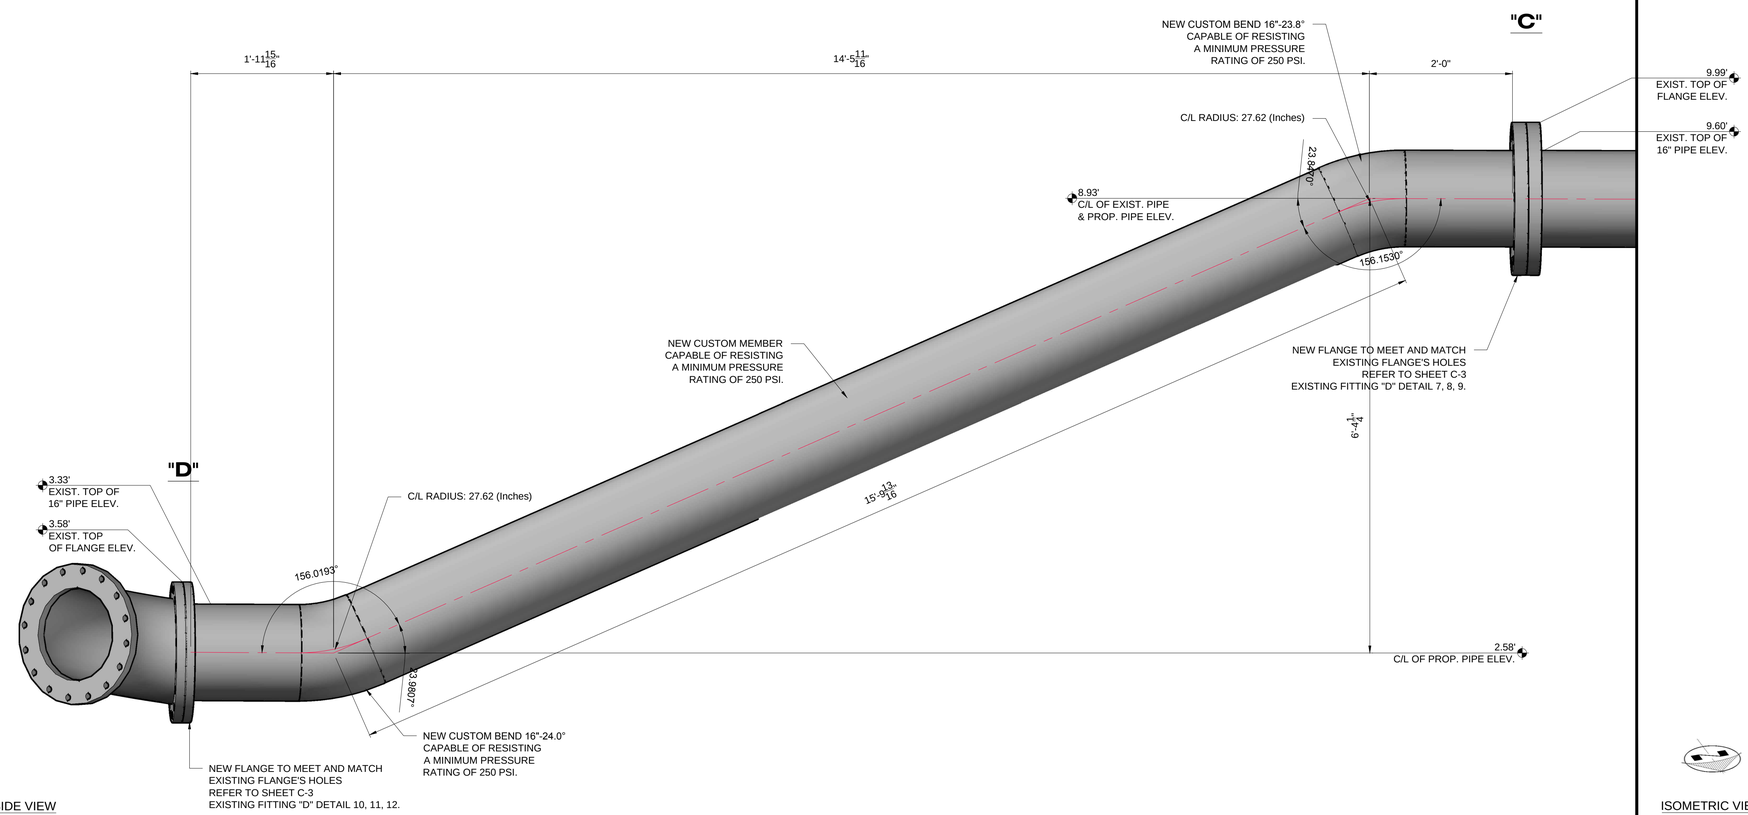

SIDE VIEW
1'-0" = 1'-0"

NEW MEMBER NORTH LOCATION

SCALE: AS SHOWN

No.	REVISIONS	DATE	BY

WH
WILLIAM HERRYMAN, PLS, P.A.
LS 2804 LB 7781
300 Bay View Drive # 209
Sunny Isles, Florida 33160.
TEL. (305)-542-9936.

SCALE: AS SHOWN
DATE 11/2015
AS-BUILT:
DRAWN BY: IEG
CHECKED BY: W.H.
PROJECT No.

MIAMI-DADE COUNTY
Delivering Excellence Every Day

BY: WILLIAM HERRYMAN
Professional Land Surveyor
Certificate No. 2804
STATE OF FLORIDA
OFF. TEL.: 305-542-9936

PROJECT:
NEW MEMBERS FOR
BISCAYNE CANAL IMPROVEMENT
BETWEEN WEST BISCAYNE CANAL ROAD AND
GRIFFIN BLVD MIAMI, FL
MIAMI-DADE COUNTY, FL

SHEET: C-2

PATH FILE: C:_IEG\As-Built\Canal\20151132.dwg

EXISTING FITTING "A"

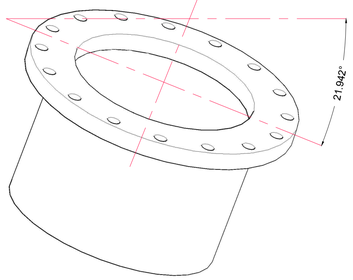

EXIST. BEND
TOP VIEW
1 2" = 1'-0"

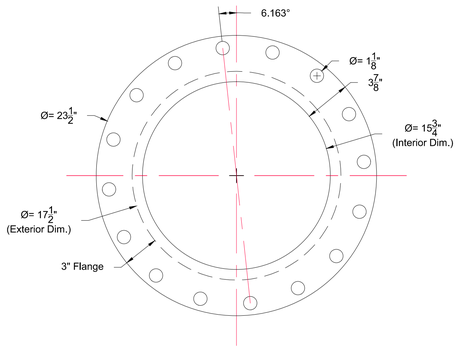

EXIST. FLANGE
FRONT VIEW
2 2" = 1'-0"

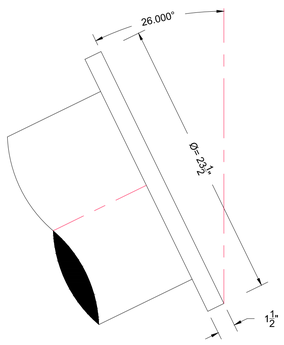

EXIST. BEND
SIDE VIEW
3 2" = 1'-0"

EXISTING FITTING "B"

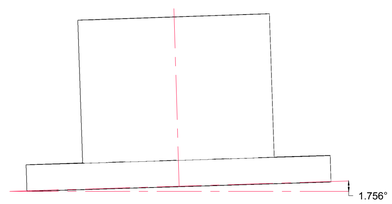

EXIST. BEND
TOP VIEW
4 2" = 1'-0"

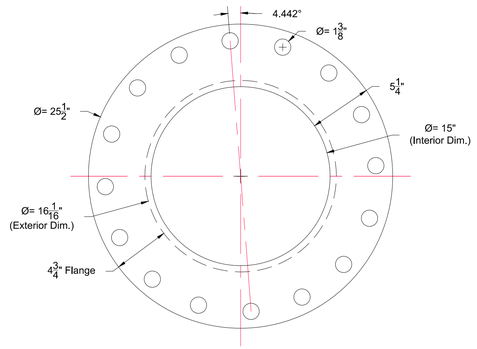

EXIST. FLANGE
FRONT VIEW
5 2" = 1'-0"

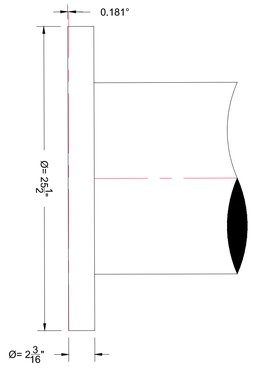

EXIST. BEND
SIDE VIEW
6 2" = 1'-0"

EXISTING FITTING "C"

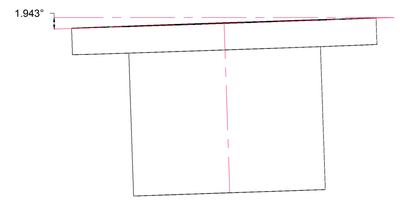

EXIST. BEND
TOP VIEW
7 2" = 1'-0"

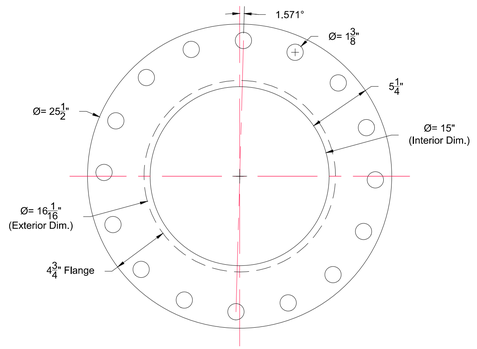

EXIST. FLANGE
FRONT VIEW
8 2" = 1'-0"

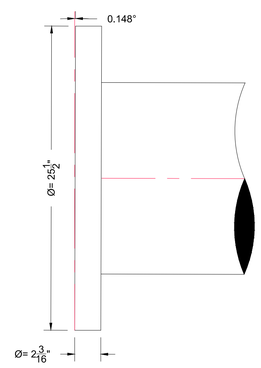

EXIST. BEND
SIDE VIEW
9 2" = 1'-0"

EXISTING FITTING "D"

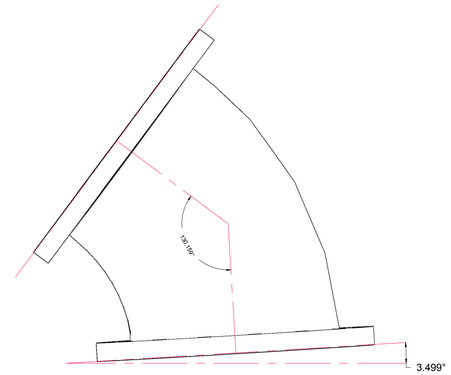

EXIST. BEND
TOP VIEW
10 2" = 1'-0"

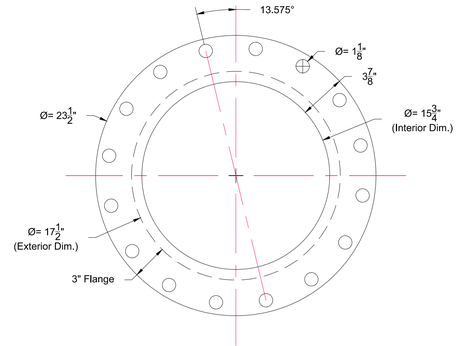

EXIST. FLANGE
FRONT VIEW
11 2" = 1'-0"

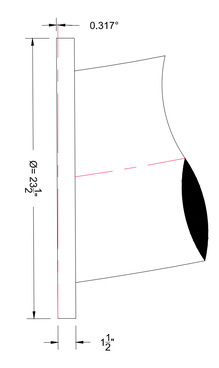

EXIST. BEND
SIDE VIEW
12 2" = 1'-0"

EXISTING DETAILS

SCALE: AS SHOWN

No.	REVISIONS	DATE	BY

WH
WILLIAM HERRYMAN, PLS, P.A.
LS 2804 LB 7781
300 Bay View Drive # 209
Sunny Isles, Florida 33160.
TEL. (305)-542-9936.

SCALE: AS SHOWN
DATE 11/2015
AS-BUILT:
DRAWN BY: IEG
CHECKED BY: W.H.
PROJECT No.

MIAMI-DADE COUNTY
Delivering Excellence Every Day

BY: WILLIAM HERRYMAN
Professional Land Surveyor
Certificate No. 2804
STATE OF FLORIDA
OFF. TEL.: 305-542-9936

PROJECT:
BISCAYNE CANAL IMPROVEMENT
BETWEEN WEST BISCAYNE CANAL ROAD AND
GRIFFING BLVD MIAMI, FL
MIAMI-DADE COUNTY, FL

SHEET:
C-3
5 OF 5

PATH FILE: C:_IEG\As-Built\Canal\Details.dwg